Pg. 21
Book 6

STATE OF FLORIDA
COUNTY OF HILLSBOROUGH

THIS IS TO CERTIFY THAT THIS PLAT IS A TRUE AND CORRECT COPY THAT HAS BEEN PHOTOGRAPHICALLY RE-CREATED FROM THE ORIGINAL PLAT OR TRACING THEREOF RECORDED BY THE CLERK OF CIRCUIT COURT OF HILLSBOROUGH COUNTY, FLORIDA

RECORD VERIFIED

WITNESS MY HAND AND OFFICIAL SEAL THIS 12 DAY OF December 19 86

RICHARD AKE CLERK
BY Audrey M. Kase DEPUTY CLERK

CIRCUIT COURT SIGILLUM CURIAE HILLSBOROUGH COUNTY

THIS IS NOT A CERTIFIED COPY THIS IS NOT A CERTIFIED COPY THIS IS NOT A CERTIFIED COPY

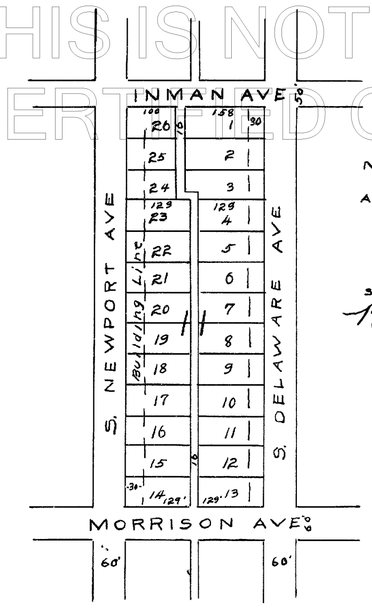

REVISED PLAT of BLOCK 11
MORRISON GROVE SUB
AS RECORDED IN PLAT BOOK 5 PAGE 64
RECORDS OF
HILLSBOROUGH COUNTY, FLA.
SCALE 1" = 200' MAY 1910

Bayshore Realty Co
Eugene Hottinger Mgr.

Filed, May, 18, 1910
C. M. Knott,
Clerk.

A. 4-11

LAKE BUTLER VILLA COMPANY'S SUBDIVISION

OF BLOCKS 111 AND 112 IN SEC. 7, T. 27 S., R 16 E.

According to the official Plat of the Town of
TARPON SPRINGS FLORIDA.
HILLSBOROUGH COUNTY.

Filed, May, 21, 1910.
C. M. Knott,
Clerk.
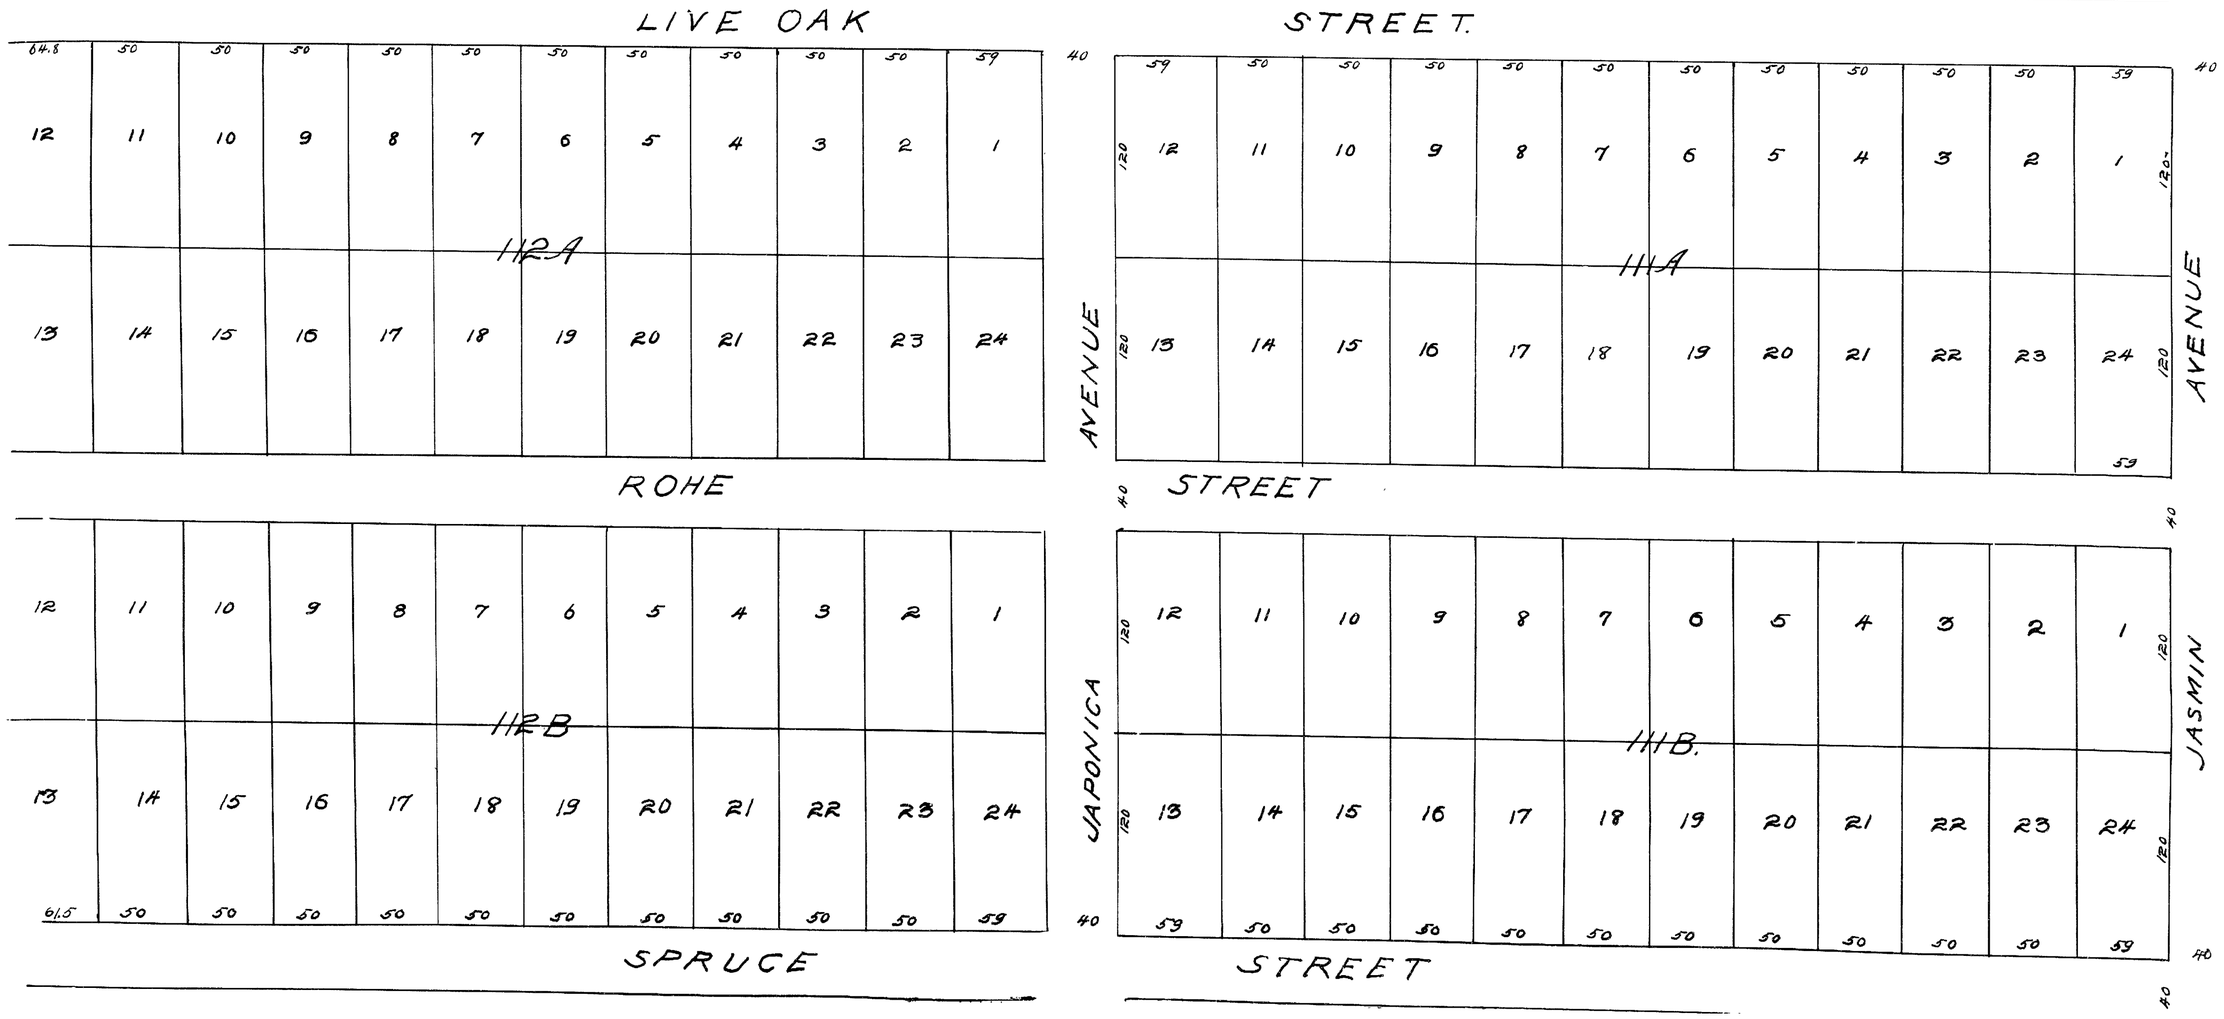
Surveyed and Plotted March. 15th. 1910 by Tampa Engineering Co.